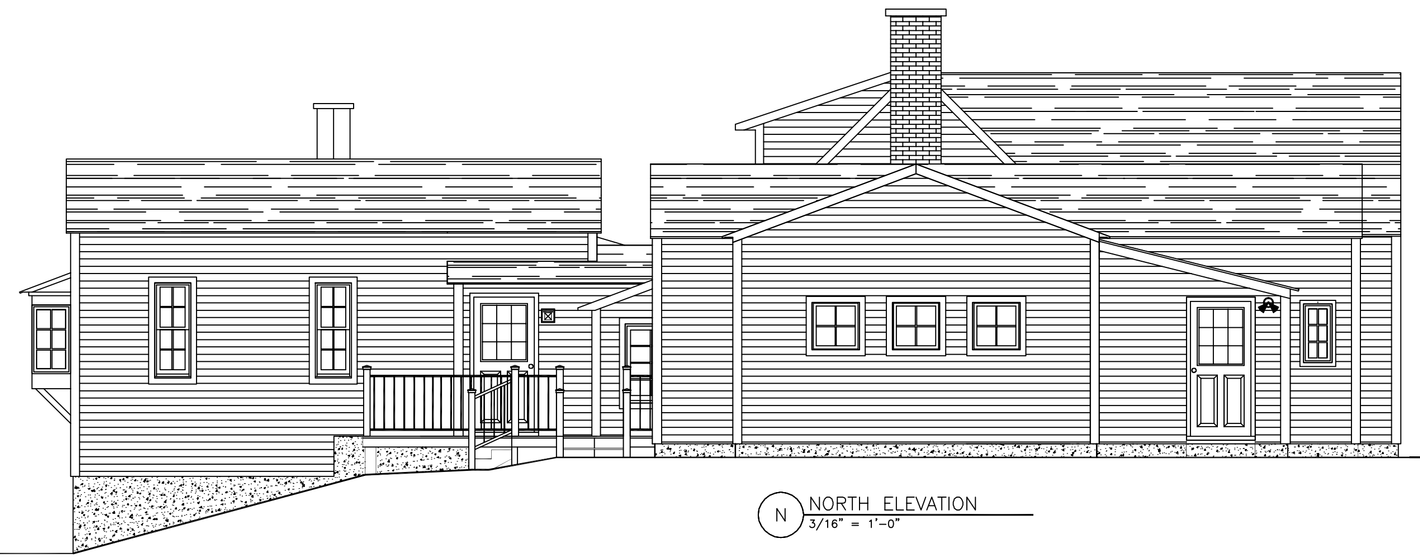

N NORTH ELEVATION
3/16" = 1'-0"

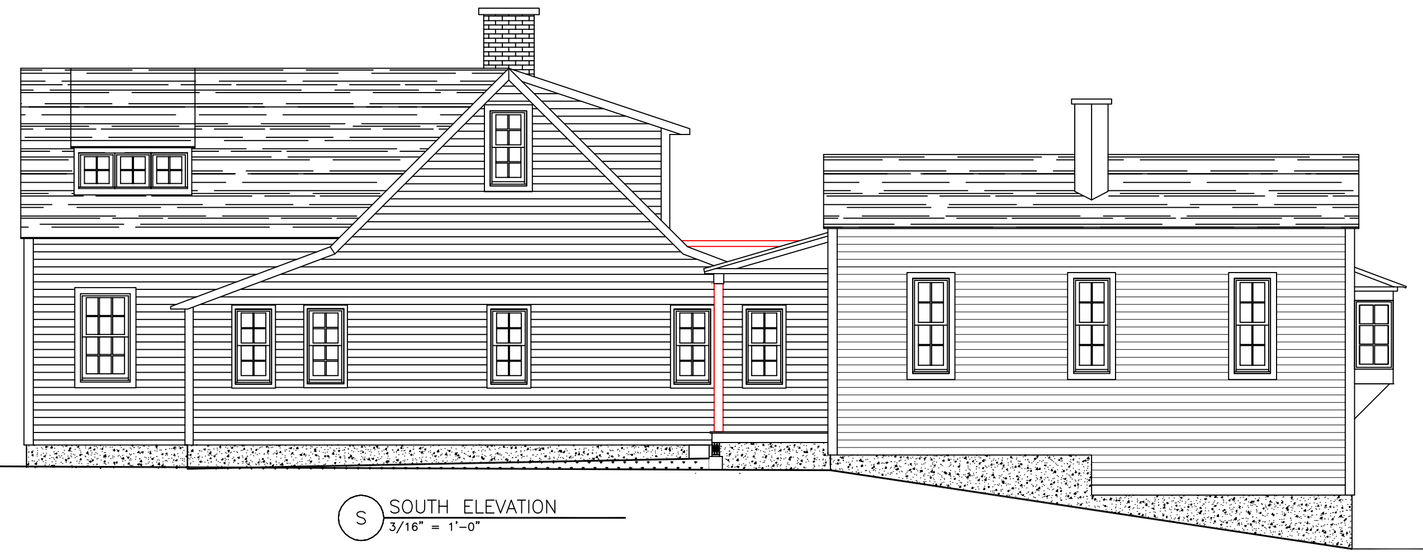

S SOUTH ELEVATION
3/16" = 1'-0"

W WEST ELEVATION
1/4" = 1'-0"

E EAST ELEVATION
1/4" = 1'-0"

OMNIBUS DESIGNS

Plans & Designs for Residential Construction

Charles Bado
494B Greenfield Rd.
Deerfield MA 01342
Ph: 413.824.2318
Email: charles@omnibusdesigns.biz
WWW.OMNIBUSDESIGNS.BIZ

2012 Copyright
The sketches, drawings & plans on this sheet are covered by National & International copyright laws. Reproduction of any element of design is a violation of the law and subject to prosecution, unless written permission is granted by OMNIBUS DESIGNS.
Drawing(s), Specification(s) and Project Manual are the property of OMNIBUS DESIGNS. All rights reserved.

Contractors shall verify and be responsible for all dimensions and conditions of the job and Omnibus Designs must be notified of any variations from the dimensions, conditions and specifications shown on these drawings. All construction shall be in accordance with the International Building Code as well as all local codes and ordinances.
Omnibus Designs assumes no responsibility for damages , including structural failures from errors or ommissions in these drawings.

Sheet No.	Description
A1.0	FIRST FLOOR PLANS
A2.0	BUILDING ELEVATIONS
A3.0	ROOF PLANS
A4.0	BUILDING SECTIONS
A5.0	SCHEDULES & NOTES
S1.0	FOUNDATION PLAN
E1.0	ELECTRICAL PLAN

NEW ADDITIONS

CUSTOMER NAME
STREET ADDRESS
CITY–STATE–ZIP
PHONE #

ELEVATIONS

PROJECT NUMBER:	0000000
ISSUED:	00.00.00
DRAWN BY:	CB
CHECKED BY:	---
FILENAME:	.DWG

A 2.0